


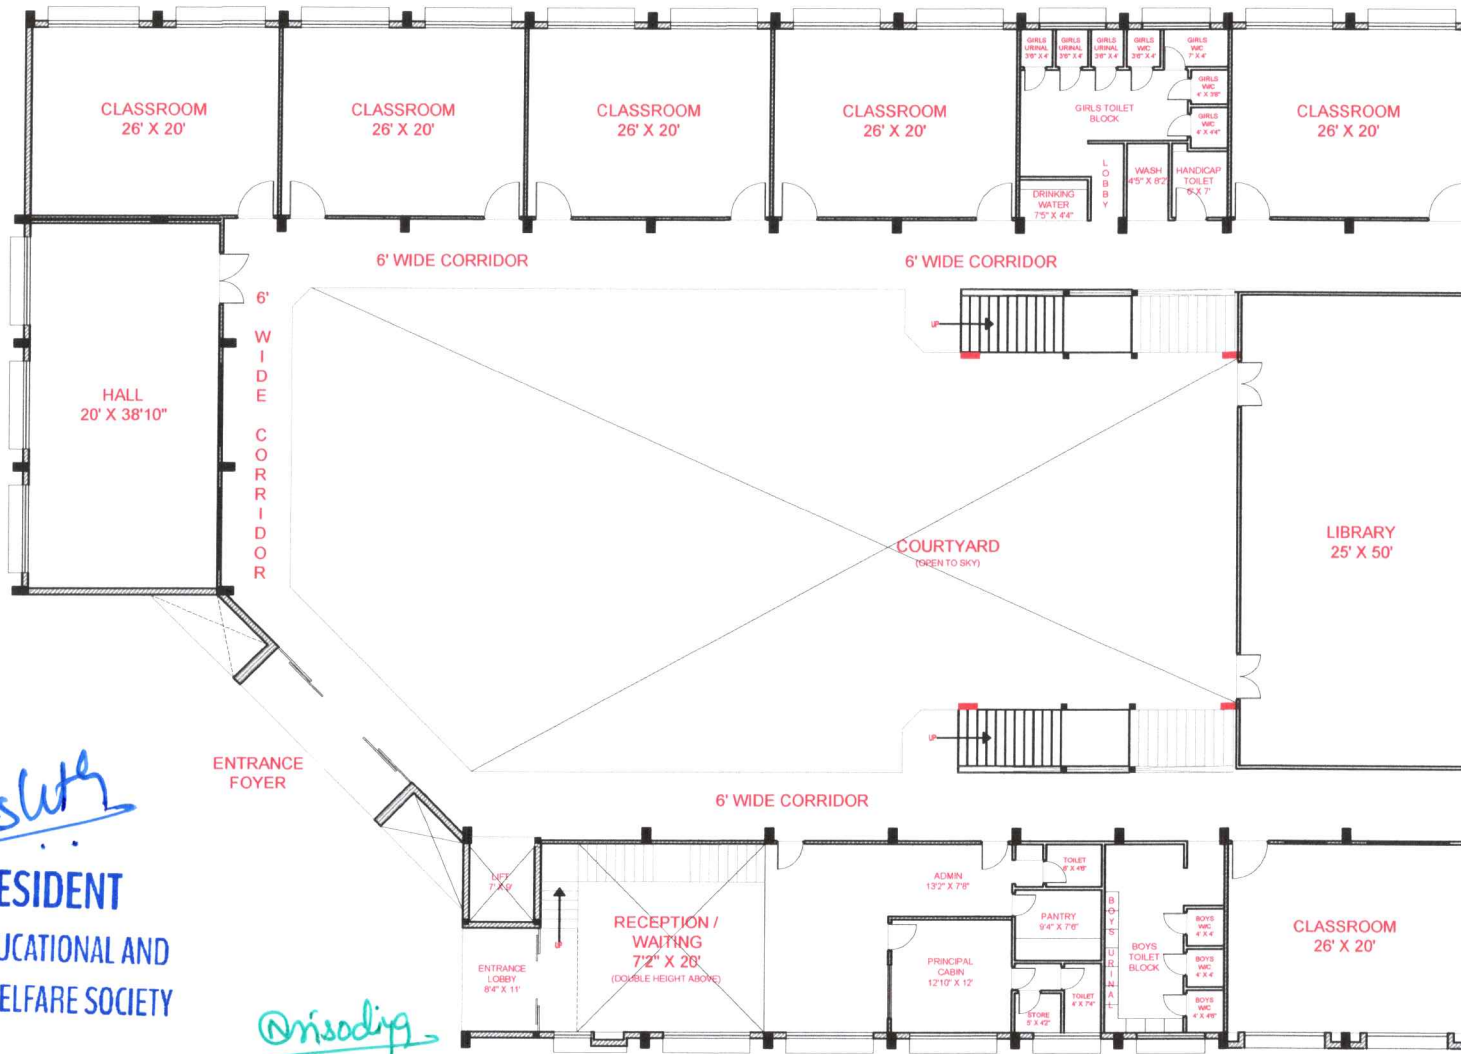

Prashishta
PRESIDENT
 VAAS EDUCATIONAL AND
 SOCIAL WELFARE SOCIETY

Anisodip

PRINCIPAL
ACADEMIC HEIGHTS PUBLIC SCHOOL

GROUND FLOOR PLAN

Prashishta
Ar. Prashishta Agrawal.
B. Arch
CA/2019/116404

KEY PLAN-



NOTES-

- ALL DIMENSIONS ARE IN FEET AND INCHES.
- DRAWING SHALL NOT BE SCALED AND ONLY WRITTEN DIMENSIONS SHALL BE FOLLOWED.
- IN CASE OF ANY DISCREPANCY FOUND IN DRAWINGS AND DETAILS, IT SHALL BE BROUGHT TO THE NOTICE OF THE ARCHITECT AND RECTIFIED, PRIOR TO ITS EXECUTION.
- THIS DRAWING IS ISSUED STRICTLY WITH AN UNDERSTANDING THAT IT WILL BE USED ONLY FOR THE PURPOSE MENTIONED AND SHALL BE RETURNED AFTER COMPLETION.
- THIS DRAWING SHALL BE REFERRED ONLY FOR THE PURPOSE MENTIONED IN ITS TITLE.

THIS DRAWING IS THE PROPERTY OF VALLABH AGRAWAL ARCHITECTS AND SHALL NOT BE USED OR REPRODUCED IN ANY MANNER WITHOUT THE WRITTEN PERMISSION OF THE VALLABH AGRAWAL ARCHITECTS.

OPENINGS SIZE- DOORS

SYM	SIZE	CILL	LINTEL
D1			

OPENINGS SIZE- WINDOWS

SYM	SIZE	CILL	LINTEL
W1			

REVISIONS-

R1	DATE



SCALE= N.T.S

PROJECT NO. : VA/25/EDU/01

DWG. NO. : PLAN-01

DATE : 23/04/2025

DRAWN BY : PRASHISHTA

CHECKED BY : VALLABH

SHEET:


GROUND FLOOR PLAN

PROJECT: ACADEMIC HEIGHTS PUBLIC SCHOOL, DHAR



VAAAS
VALLABH AGRAWAL
ARCHITECTS
 BACHPAN PLAY SCHOOL CAMPUS,
 MAGALPURIA ROAD, DHAR (M.P.)
 MOB : 96272-81878, 98996-09647
 E-MAIL : design@vaas.co.in | www.vaas.co.in

ARCHITECTS
 ENGINEERS
 INTERIORS
 VALUERS
 LANDSCAPERS

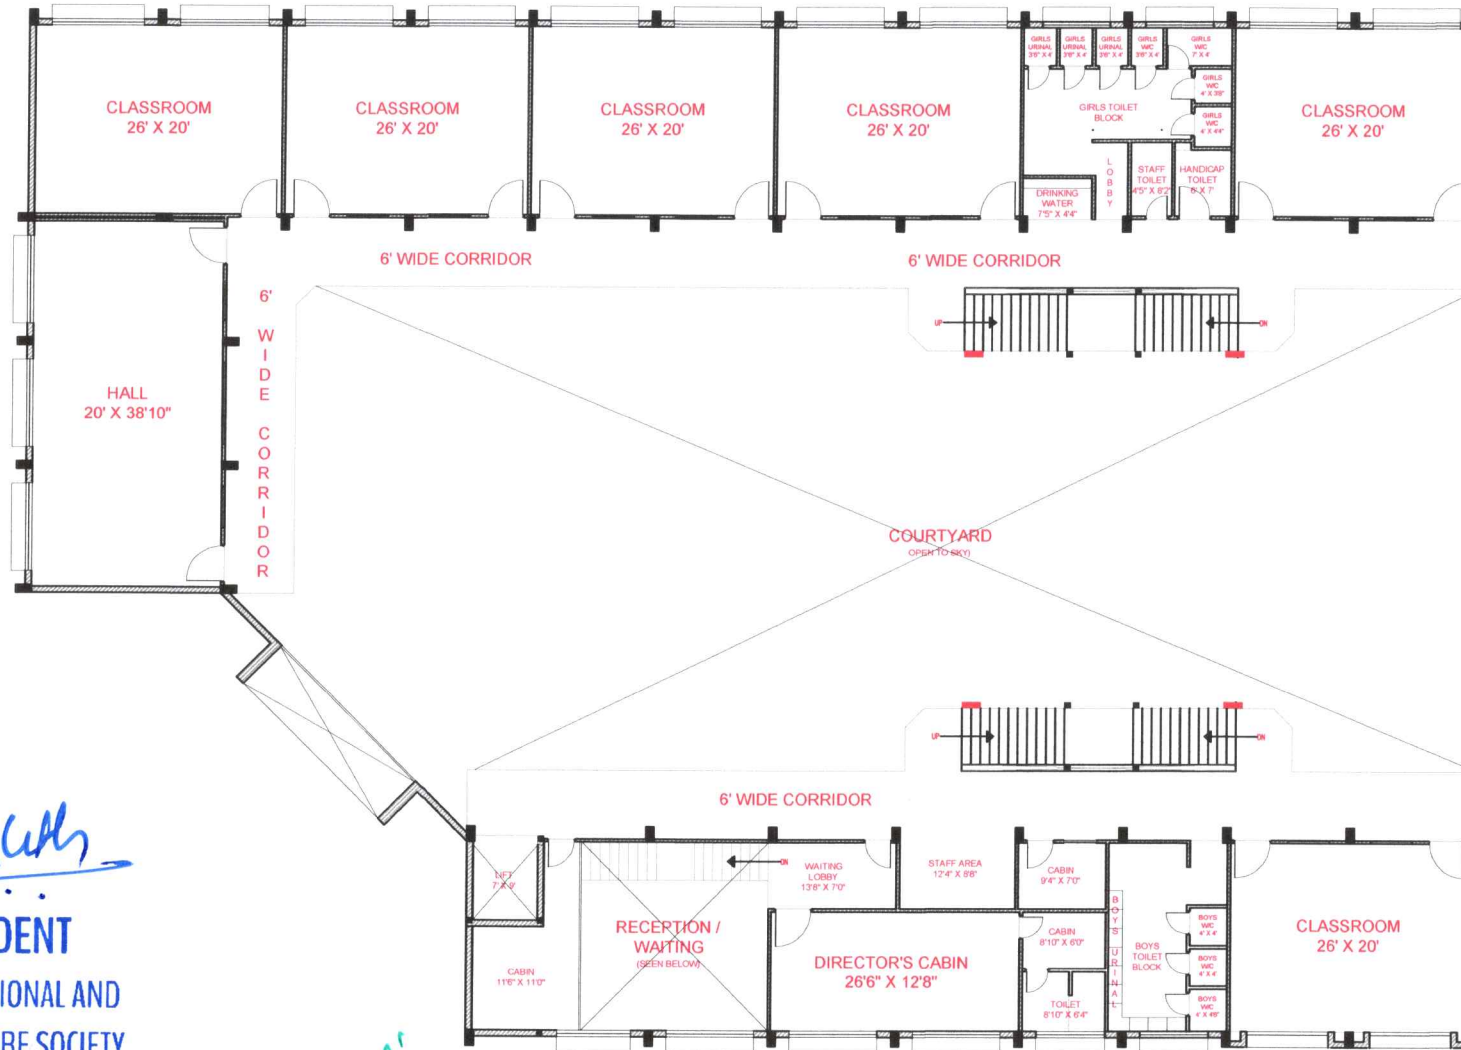

Prashishta

PRESIDENT
VAAS EDUCATIONAL AND
SOCIAL WELFARE SOCIETY

Prashishta
PRINCIPAL

ACADEMIC HEIGHTS PUBLIC SCHOOL

FIRST FLOOR PLAN

Prashishta

Ar. Prashishta Agrawal
B. Arch
CA/2019/116404

KEY PLAN-



NOTES-

- ALL DIMENSIONS ARE IN FEET AND INCHES.
- DRAWINGS SHALL NOT BE SCALED AND ONLY WRITTEN DIMENSIONS SHALL BE FOLLOWED.
- IN CASE OF ANY DISCREPANCY FOUND IN DRAWINGS AND DETAILS, IT SHALL BE BROUGHT TO THE NOTICE OF THE ARCHITECT, AND RECTIFIED PRIOR TO ITS EXECUTION.
- THIS DRAWING IS ISSUED STRICTLY WITH AN UNDERSTANDING THAT IT WILL BE USED ONLY FOR THE PURPOSE MENTIONED AND SHALL BE RETURNED AFTER COMPLETION.
- THIS DRAWING SHALL BE REFERRED ONLY FOR THE PURPOSE MENTIONED IN ITS TITLE.

THIS DRAWING IS THE PROPERTY OF VALLABH AGRAWAL ARCHITECTS AND SHALL NOT BE USED OR REPRODUCED IN ANY MANNER WITHOUT THE WRITTEN PERMISSION OF THE VALLABH AGRAWAL ARCHITECTS.

OPENINGS SIZE- DOORS

SYM	SIZE	CILL	LINTEL
D1			

OPENINGS SIZE- WINDOWS

SYM	SIZE	CILL	LINTEL
W1			

REVISIONS-

R1	DATE



SCALE= N.T.S

PROJECT NO. : VA/25/EDU/01

DWG. NO. : PLAN-01

DATE : 23/04/2025

DRAWN BY : PRASHISHTA

CHECKED BY : VALLABH


SHEET:
GROUND FLOOR PLAN

PROJECT: ACADEMIC HEIGHTS PUBLIC SCHOOL, DHAR



VALLABH AGRAWAL
ARCHITECTS
BACHIPAN PLAY SCHOOL CAMPUS,
MAGAJUPURA ROAD, DHAR (M.P.)
MOB : 98272-81878, 89896-09647
E-MAIL : design@vaas.co.in | www.vaas.co.in

ARCHITECTS
ENGINEERS
INTERIORS
VALUERS
LANDSCAPERS

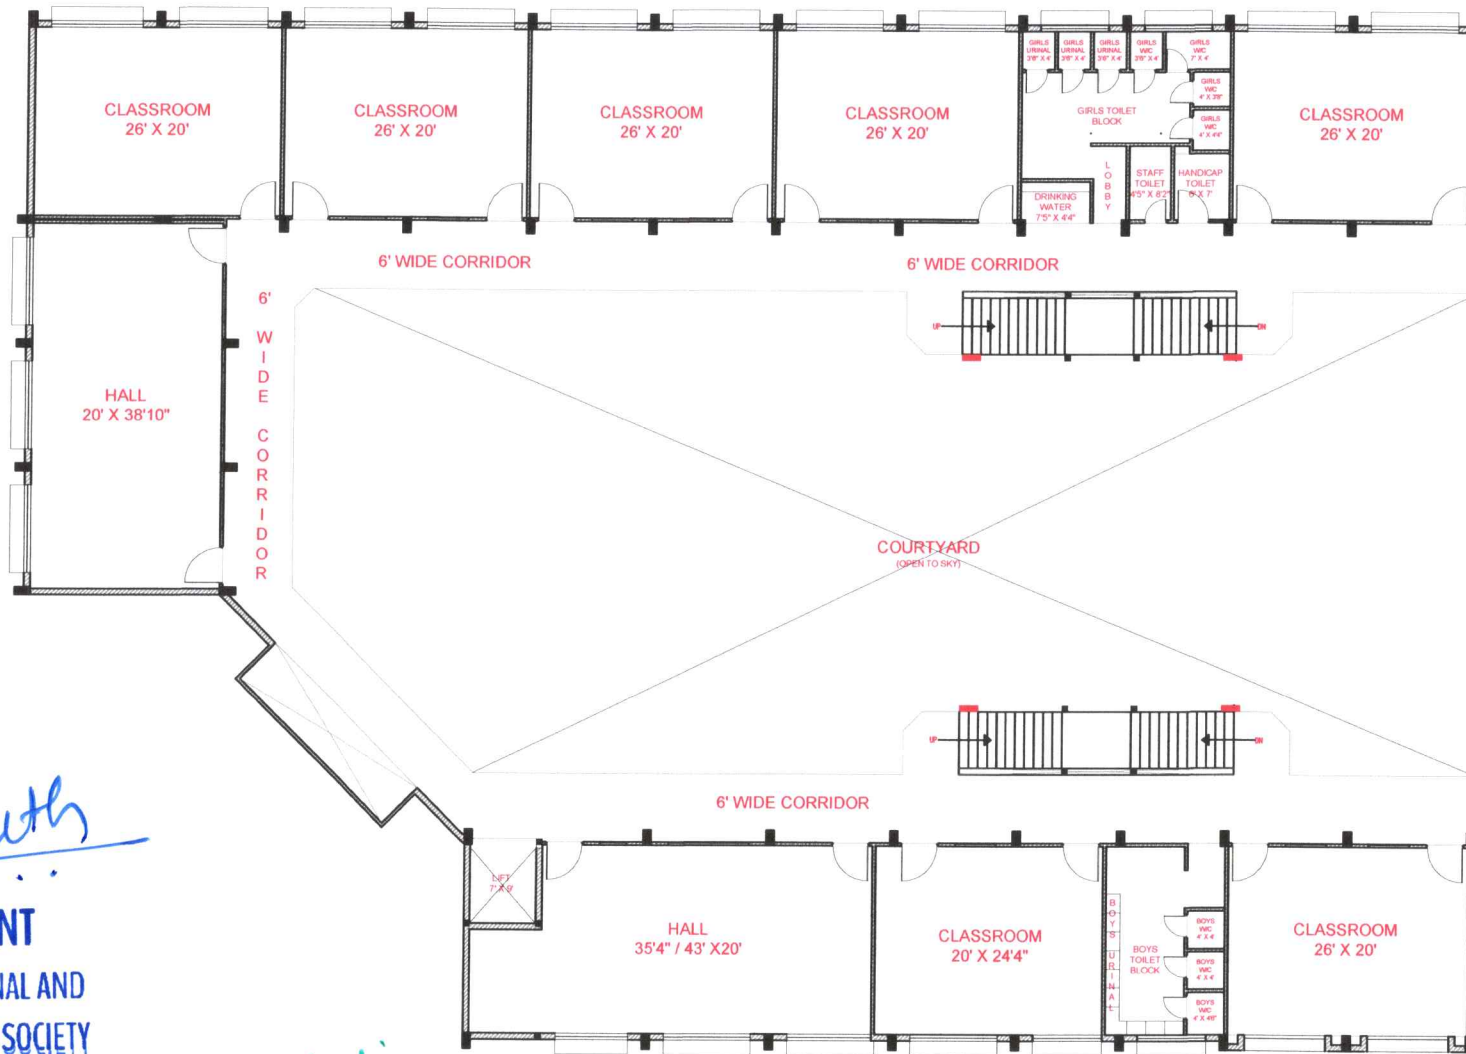

Prashishta

PRESIDENT
VAAS EDUCATIONAL AND
SOCIAL WELFARE SOCIETY

Dr. Prashishta
PRINCIPAL

ACADEMIC HEIGHTS PUBLIC SCHOOL

Prashishta
Ar. Prashishta Agrawal
B. Arch
CA/2019/11640

SECOND FLOOR PLAN

KEY PLAN-

NOTES:

- ALL DIMENSIONS ARE IN FEET AND INCHES.
- DRAWING SHALL NOT BE SCALED AND ONLY WRITTEN DIMENSIONS SHALL BE FOLLOWED.
- IN CASE OF ANY DISCREPANCY FOUND IN DRAWINGS AND DETAILS, IT SHALL BE BROUGHT TO THE NOTICE OF THE ARCHITECT, AND RECTIFIED PRIOR TO ITS EXECUTION.
- THIS DRAWING IS ISSUED STRICTLY WITH AN UNDERSTANDING THAT IT WILL BE USED ONLY FOR THE PURPOSE MENTIONED AND SHALL BE RETURNED AFTER COMPLETION.
- THIS DRAWING SHALL BE REFERRED ONLY FOR THE PURPOSE MENTIONED IN ITS TITLE.

THIS DRAWING IS THE PROPERTY OF VALLABH AGRAWAL ARCHITECTS AND SHALL NOT BE USED OR REPRODUCED IN ANY MANNER WITHOUT THE WRITTEN PERMISSION OF THE VALLABH ARCHITECTS.

OPENINGS SIZE- DOORS

SYM	SIZE	CILL	LINTEL
D1			

OPENINGS SIZE- WINDOWS

SYM	SIZE	CILL	LINTEL
W1			

REVISIONS-

R1	DATE



SCALE= N.T.S

PROJECT NO. : VA/25/EDU/01

DWG. NO. : PLAN-01

DATE : 23/04/2025

DRAWN BY : PRASHISHTA

CHECKED BY : VALLABH

SHEET:
GROUND FLOOR PLAN

PROJECT: ACADEMIC HEIGHTS PUBLIC SCHOOL, DHAR



VALLABH AGRAWAL
ARCHITECTS
BACHPAN PLAY SCHOOL CAMPUS,
MAGAJPURA ROAD, DHAR (M.P.)
MOB : 98272-81878, 89896-09647
E-MAIL : design@vaas.co.in | www.vaas.co.in

ARCHITECTS
ENGINEERS
INTERIORS
VALUERS
LANDSCAPERS